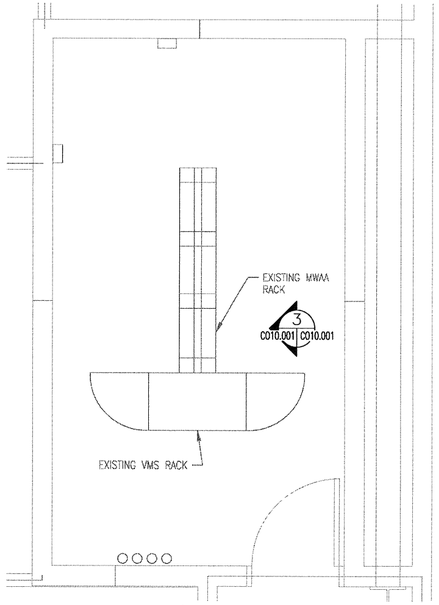

1 C003.001 C010.001 **TELECOM ROOM A-L1-412 EQUIPMENT LAYOUT**
SCALE: 1/2" = 1' - 0"

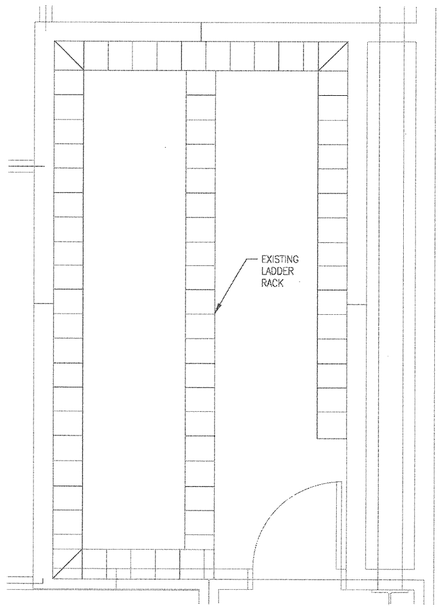

2 C010.001 C010.001 **TELECOM ROOM A-L1-412 LADDER RACK LAYOUT**
SCALE: 1/2" = 1' - 0"

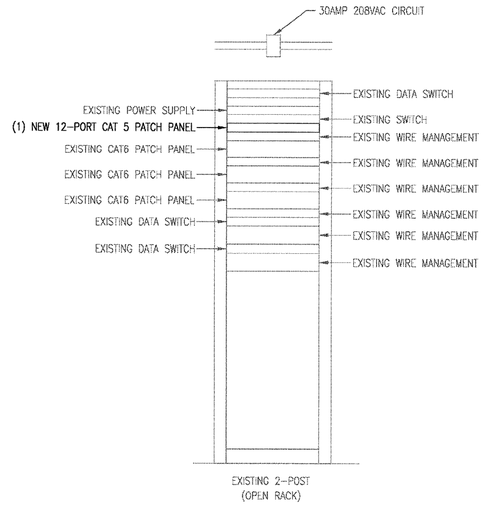

3 C010.001 C010.001 **TELECOM ROOM A-L1-412 NORTH WALL ELEVATION**
SCALE: 1" = 1' - 0"

NO.	REVISION	DATE

PGAL
201 N.UNION ST.
SUITE 500
ALEXANDRIA,
VIRGINIA 22314
[T] 703 836 0588
[F] 703 836 8027

BIGGS & INGOLD INCORPORATED
10621 GATEWAY BLVD.
SUITE 105
MANASSAS, VIRGINIA 20110
TEL: (703) 365-0021
FAX: (703) 361-9858

100% Design Submission

DATE	August 31, 2011
SCALE	AS SHOWN
DESIGNED	AKP
CHECKED	MTW
DRAWN	AKP
ACCEPTED	BJL
SUBMITTED	DRH
APPROVED	FDH

METROPOLITAN WASHINGTON AIRPORTS AUTHORITY

METROPOLITAN WASHINGTON AIRPORTS AUTHORITY

OFFICE OF ENGINEERING
DESIGN DEPARTMENT

GATE A23/25 - A31
STERILE CORRIDOR RENOVATION
WASHINGTON DULLES INTERNATIONAL AIRPORT
WASHINGTON, DC

COMMUNICATIONS SYSTEM
TELECOM ROOM A-L1-412 ENLARGED FLOOR PLAN

PROJECT IDENTIFIER	IT1111
SHEET NAME	CO10.001
VOLUME NUMBER	1 of 1
SHEET NUMBER	24 of 35

IT1111CO10001.dwg